


©

*** CHECK FOR OTHER SERVICES BEFORE BORING OR EXCAVATING ***


ALL WORKS TO BE UNDERTAKEN IN ACCORDANCE WITH AUSGRID'S NETWORK STANDARDS

WARNING

- THIS DESIGN CANNOT BE USED FOR CONSTRUCTION PURPOSES UNTIL THE LOCATION OF ALL EXISTING SERVICES IS VERIFIED. THE INFORMATION PROVIDED IN THIS DESIGN MUST BE CHECKED ON SITE AND THE MOST CURRENT INFORMATION ON THE CONFIGURATION OF ALL SERVICES, INCLUDING AUSGRID'S NETWORK, MUST BE VERIFIED IMMEDIATELY BEFORE CONSTRUCTION COMMENCES BY CONTACTING BEFORE-YOU-DIG OR AT www.BYDA.COM.AU
- BEFORE-YOU-DIG INFORMATION MUST NOT BE OLDER THAN 20 BUSINESS DAYS AT THE TIME OF CONSTRUCTION.

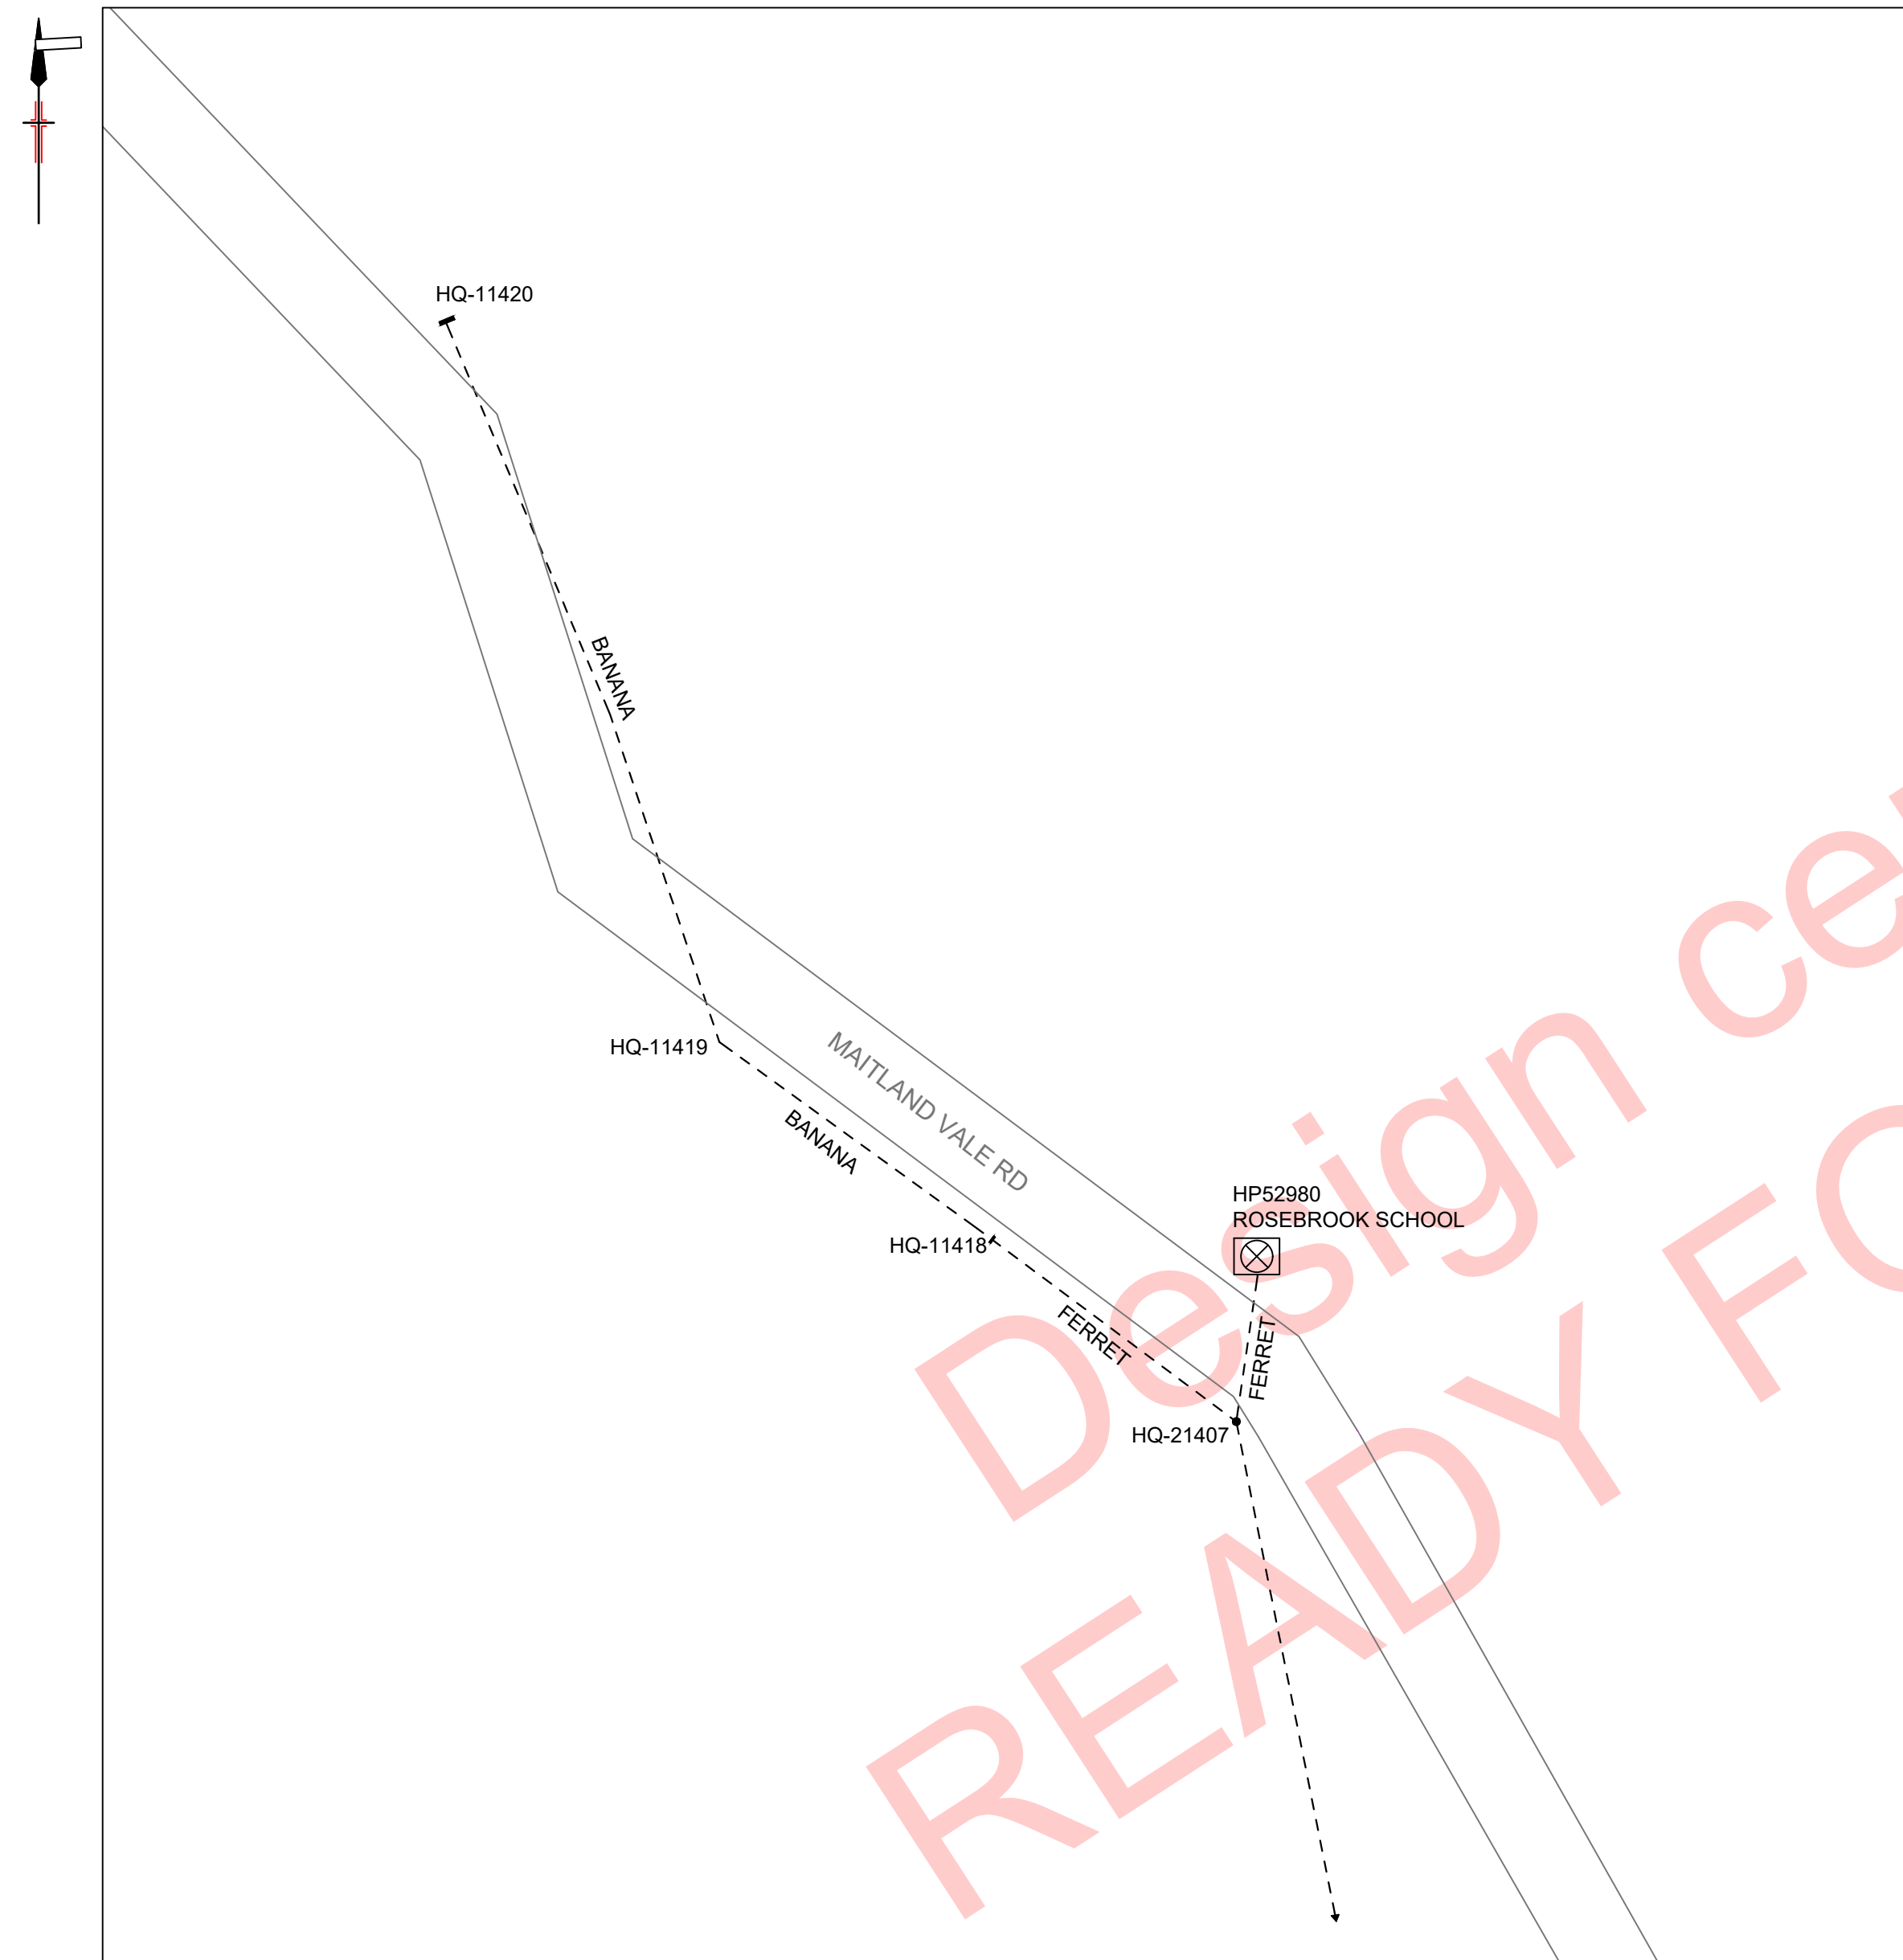

EXISTING

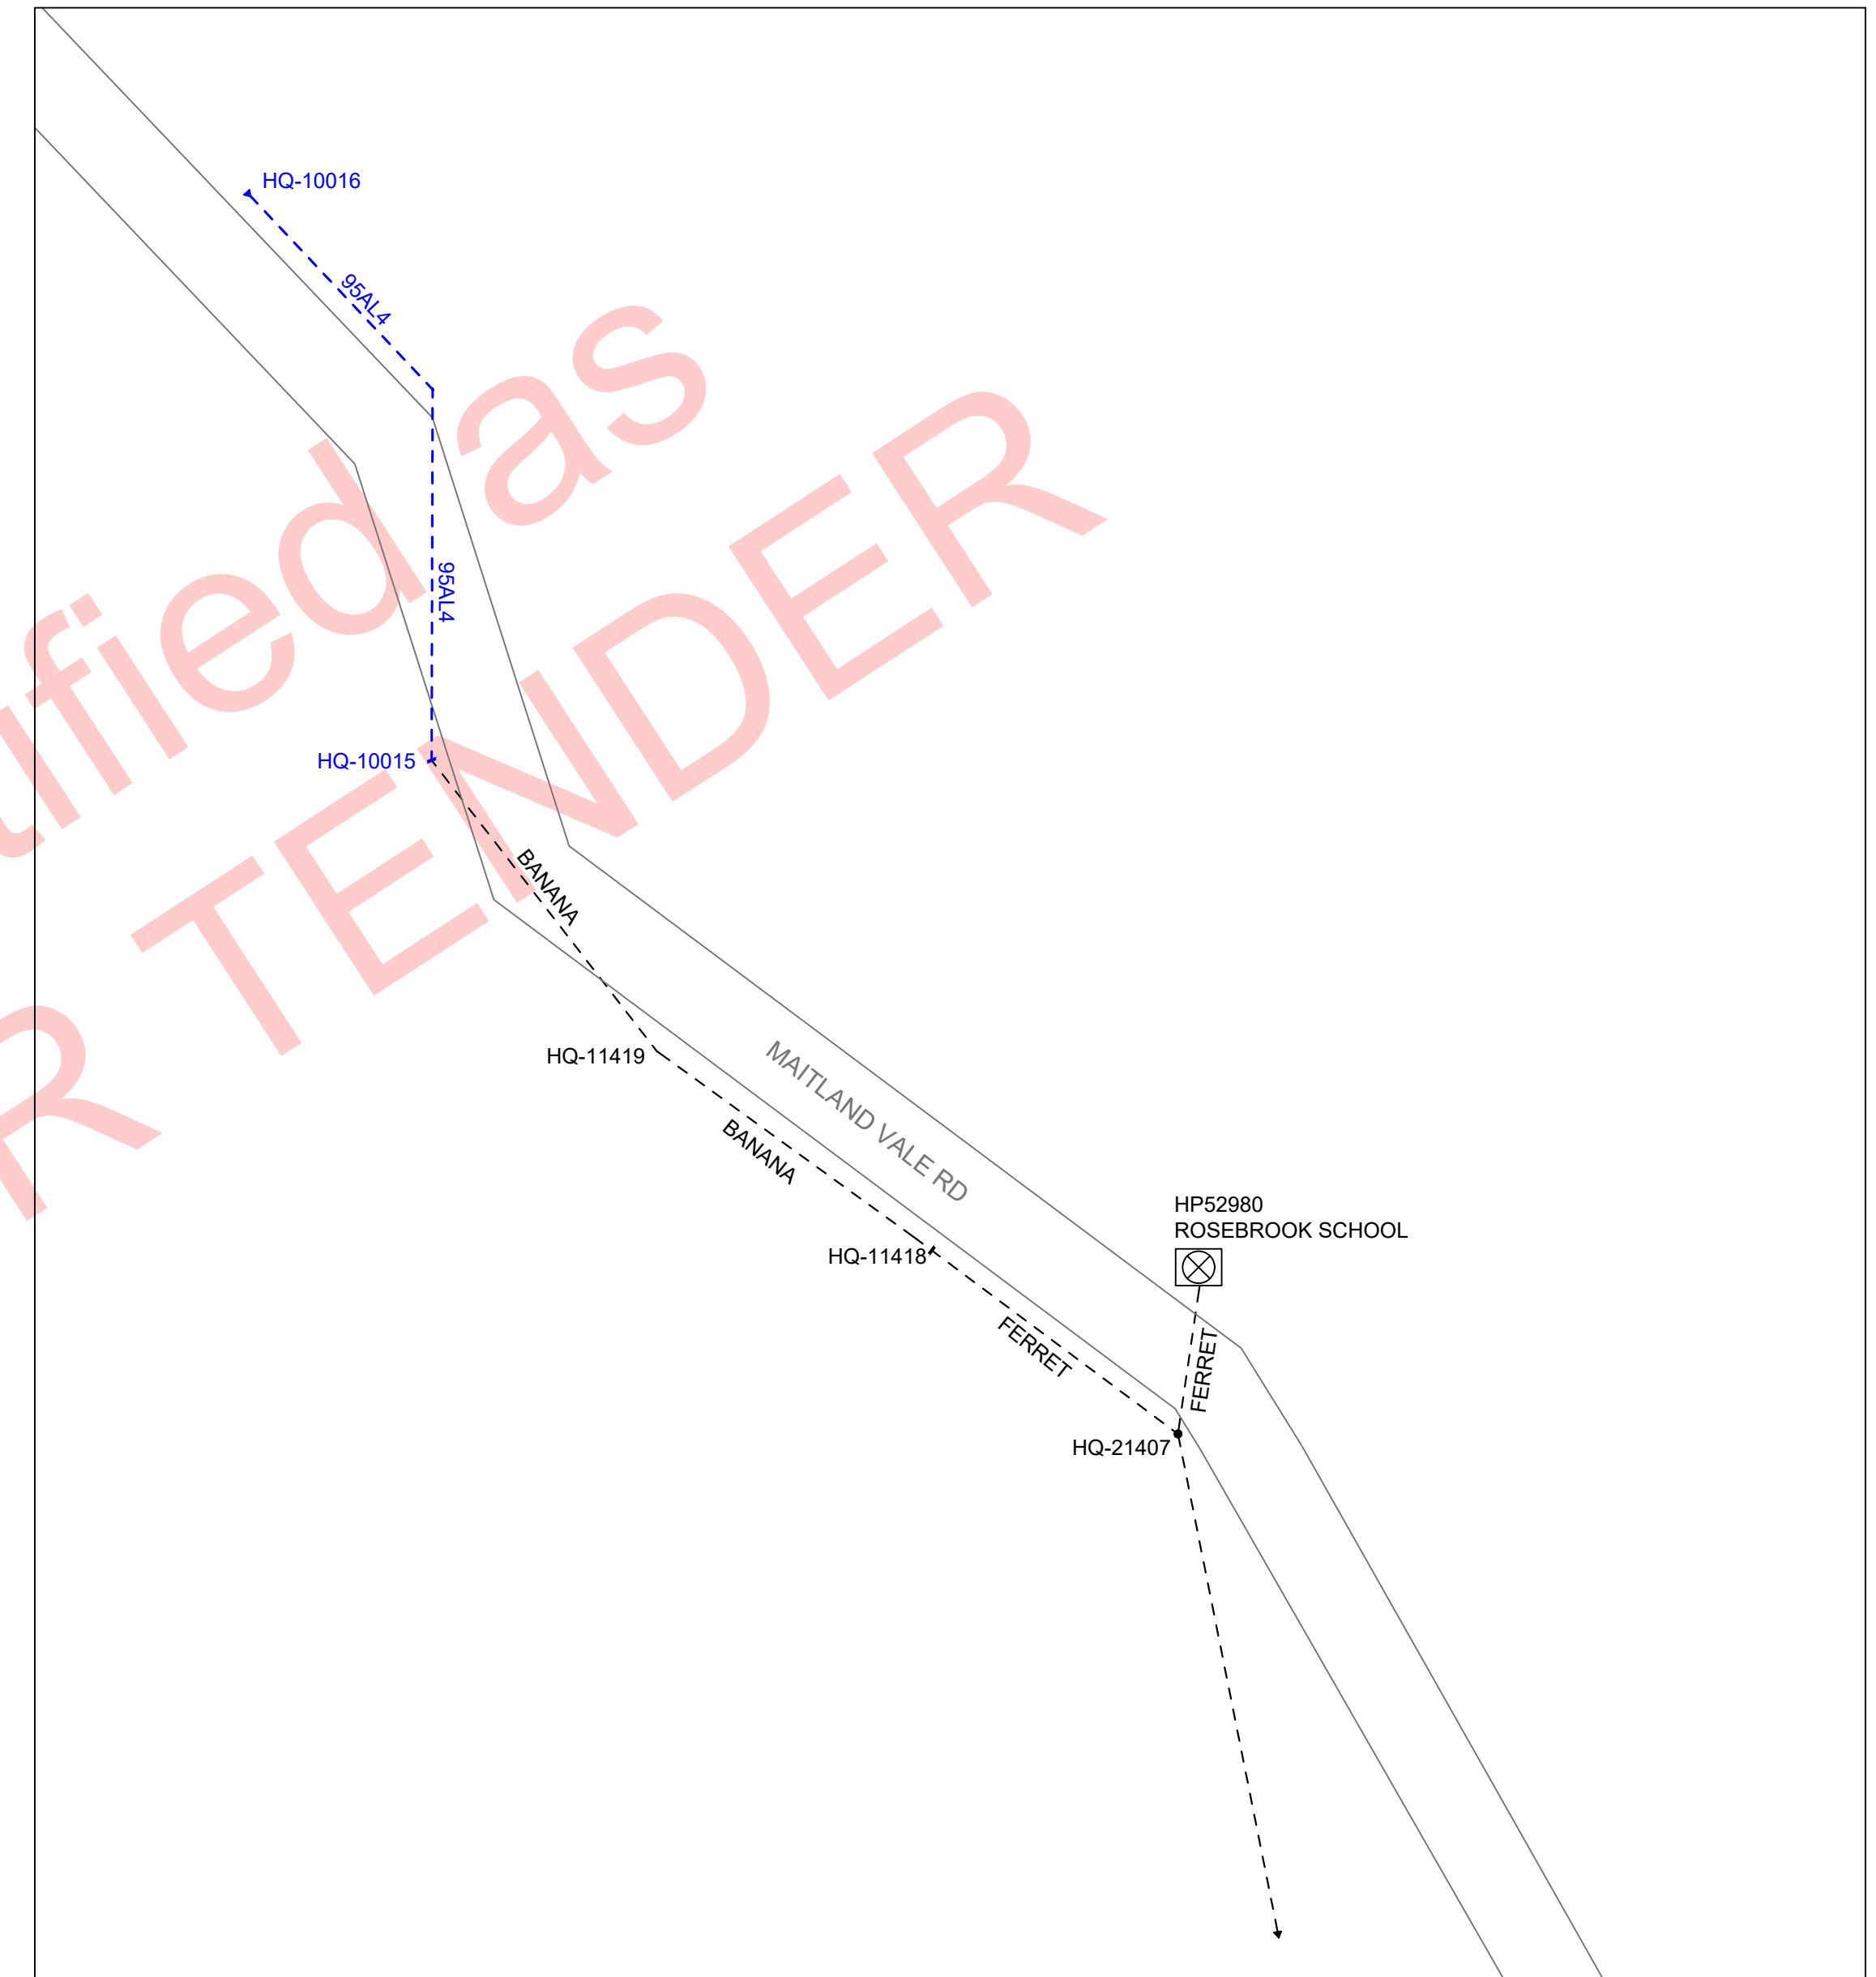

PROPOSED

LV SCHEMATIC
N.T.S

LV SCHEMATIC LEGEND		
	EXISTING	PROPOSED
LV O/H CABLE	---	---
TEE	•	•
TERMINATION	◄	◄
MAINS SECTION	⋮	⋮
SHACKLE POINT	↓	↓
POLE MOUNTED SUB		

[illegible]